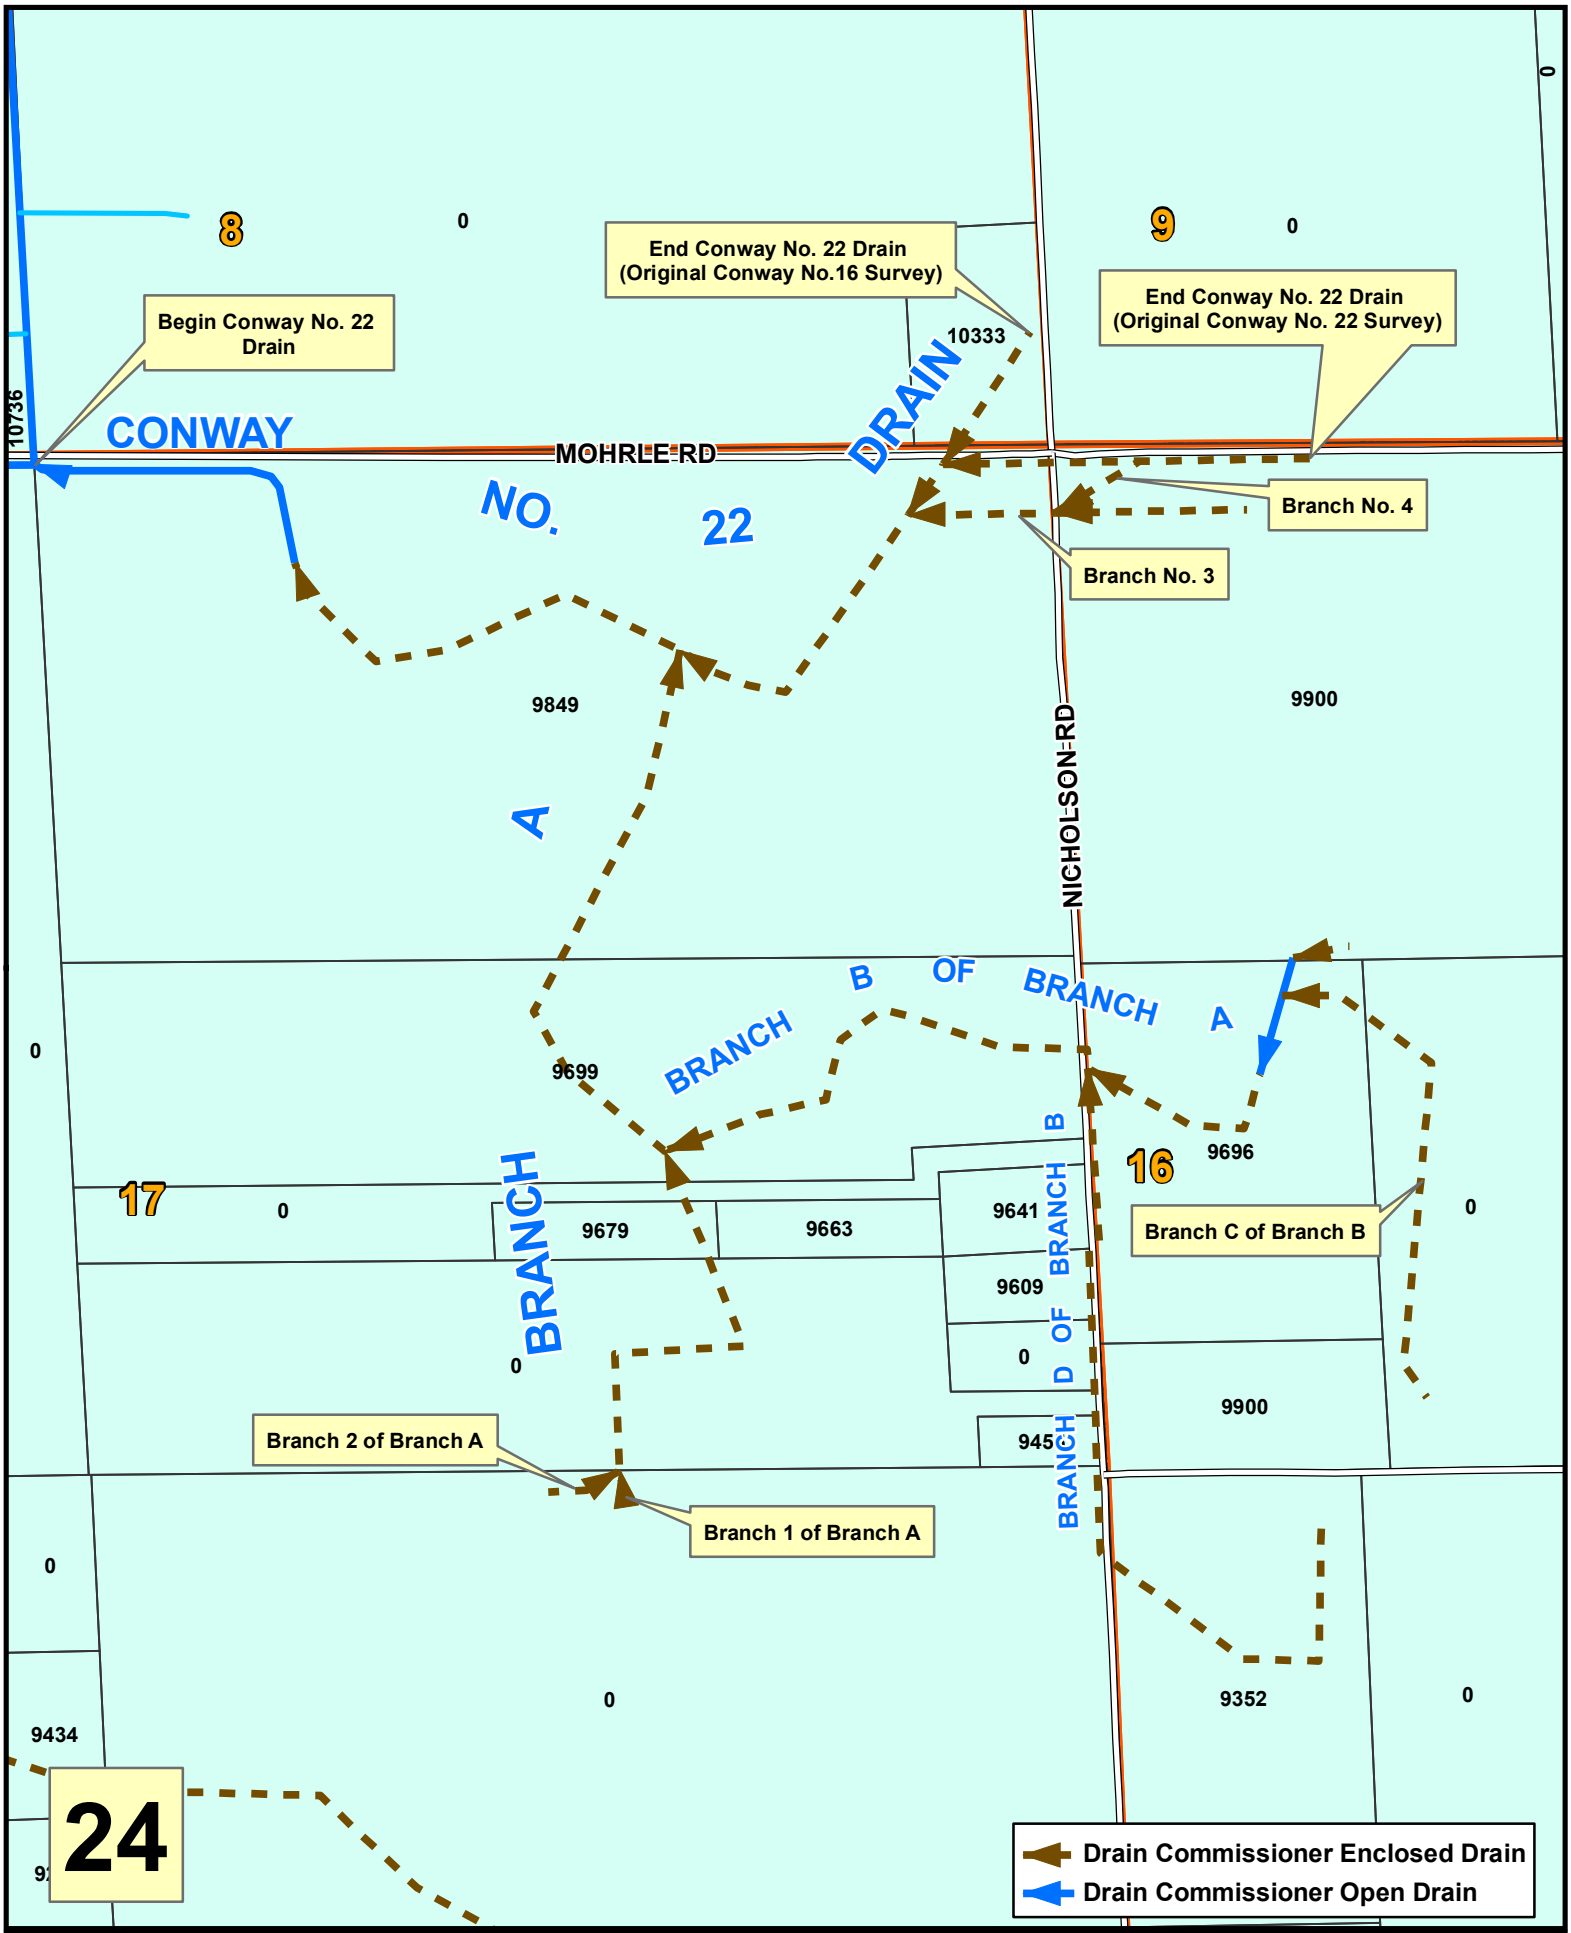

Livingston County Drain Commissioner
2300 E Grand River
Howell, Mi. 48843

Printed April 29, 2008

Conway No. 22 Drain

A part of Sections 8,16 and 17
of Conway Township

N

1 inch equals 500 feet